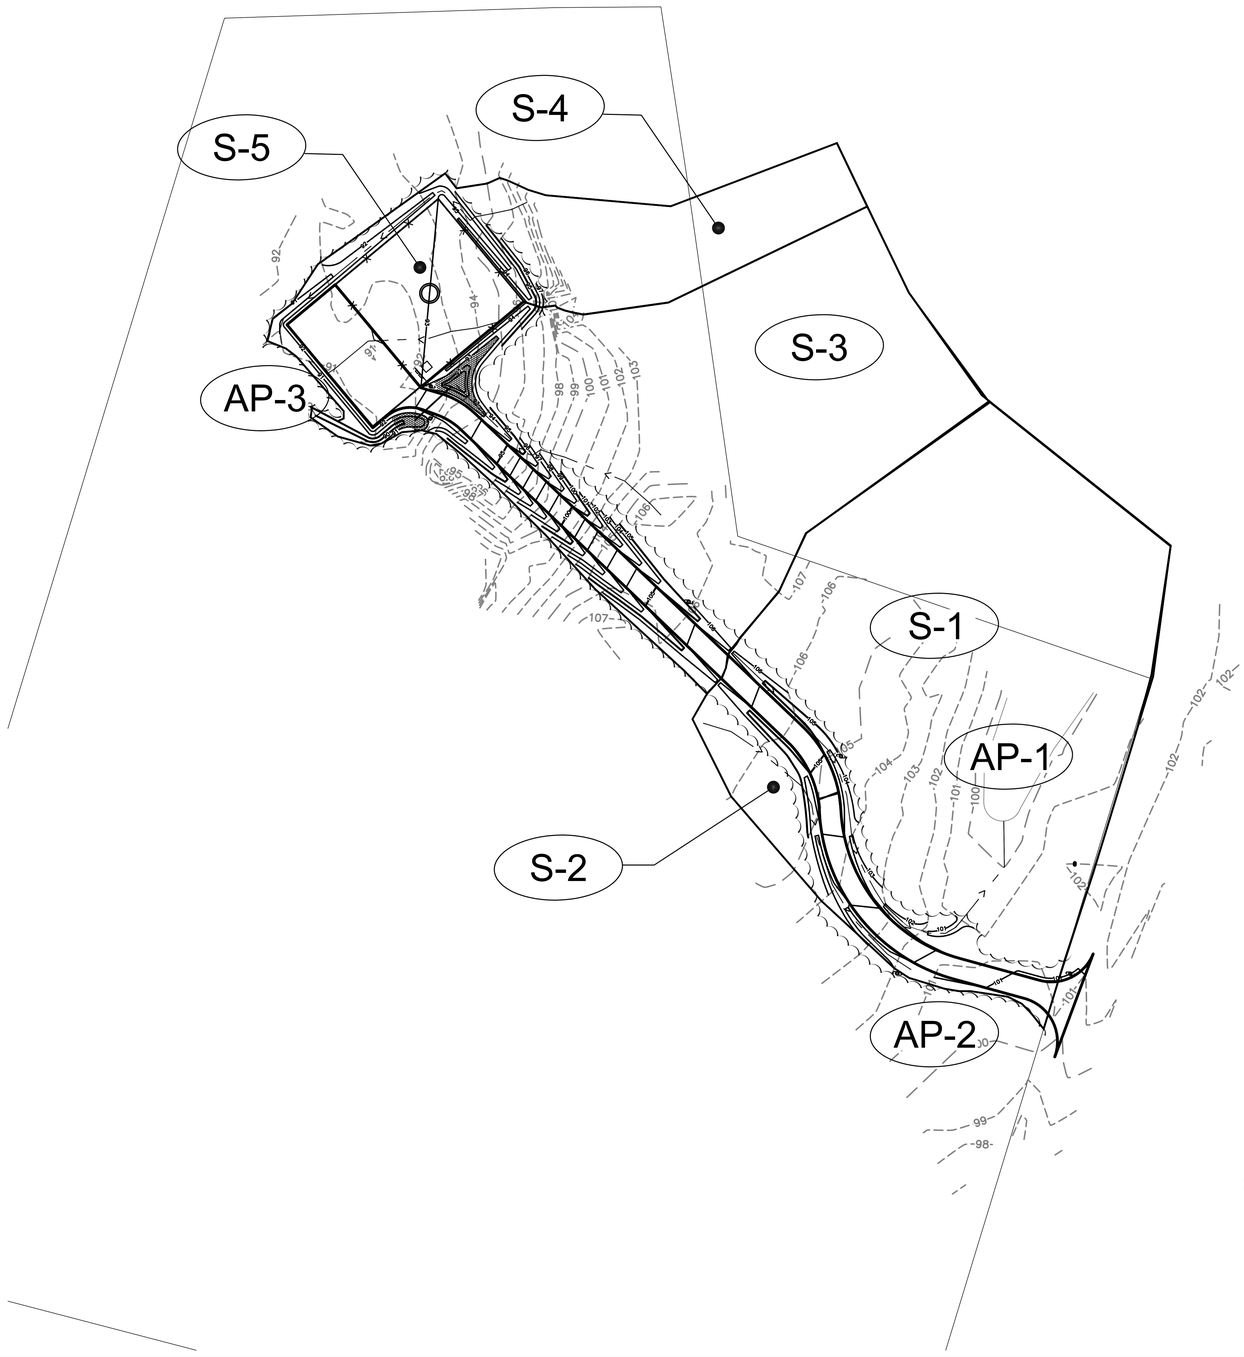

LEGEND

- PROPERTY LINE
- ABUTTING PROPERTY LINE
- IRON PIN FOUND (AS NOTED)
- UTILITY POLE
- 766 EXISTING CONTOUR
- STONE WALL
- EXISTING TREE LINE
- TIME OF CONCENTRATION
- SUBCATCHMENT
- S-1 SUBCATCHMENT ID
- AP-3 ANALYSIS POINT

2 DR-2 POST DEVELOPMENT DRAINAGE PLAN

SCALE: 1" = 40'

GRAPHIC SCALE

40 0 20 40 80 160

(IN FEET)
1 inch = 40 ft.

MARINER TOWER
P.O. BOX 2600
KENNEBUNKPORT, ME 04046

amec
511 Congress St., Portland ME 04101
P: (207) 775-5401 F: (207) 772-4762 www.amec.com

PROJECT COORDINATION BY:

SURVEYOR

PROJECT NO: 3618148350

DRAWN BY: CBM

RELEASED BY: MSD

SUBMITTALS

2	07/18/14	FOR TOWN SUBMISSION

BOOTHBAY

OCEAN POINT ROAD
BOOTHBAY, ME 04537
LINCOLN COUNTY

SHEET TITLE

POST DEVELOPMENT DRAINAGE PLAN

SHEET NUMBER

DR-2