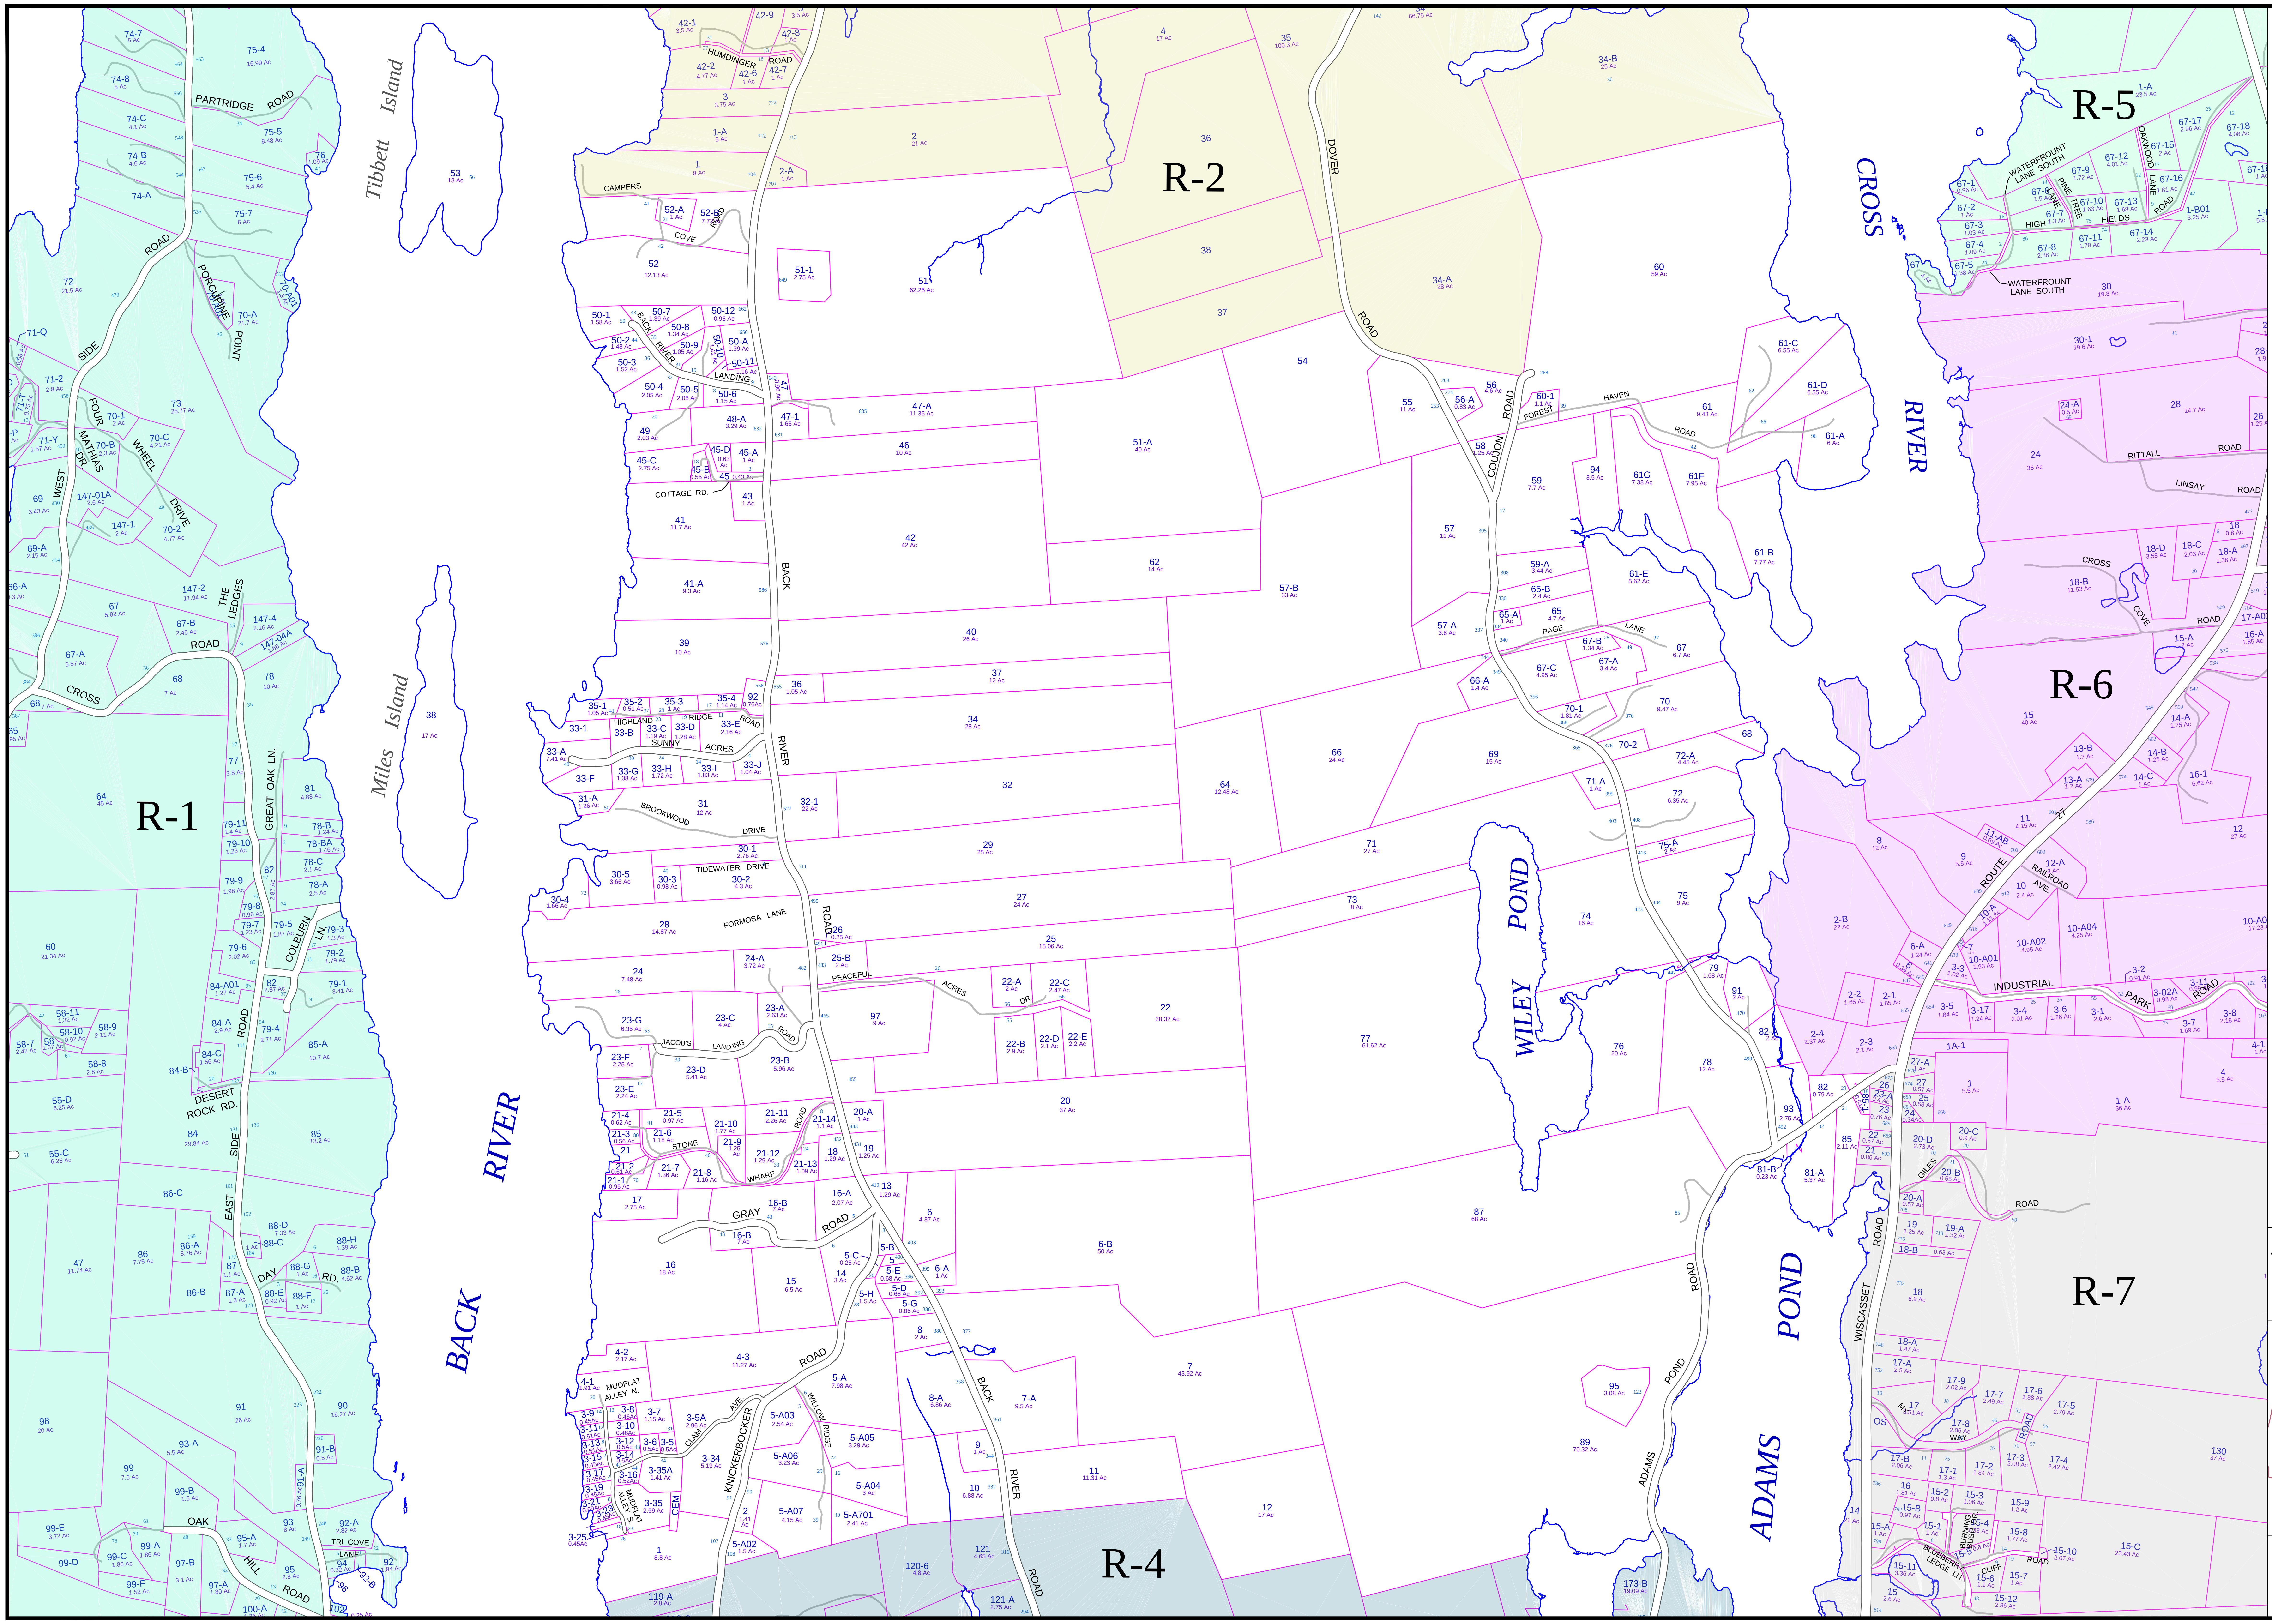

PROPERTY MAP

BOOTHBAY

MAINE

LEGEND

ABUTTING MAP NO. 17
PARCEL NUMBER 1-28
STREET ADDRESS NO. 233
LOT DIMENSION (FEET) 244.78
COMMON OWNERSHIP
PAPER STREET N/F SUBJECT TO PUBLIC RIGHTS
MISCELLANEOUS RIGHT OF WAY
DEVELOPMENT NUMBER ⑩
STREAM
WATER BODY

REVISED TO APRIL 1, 2018
FOR ASSESSMENT PURPOSES ONLY
NOT FOR PROPERTY CONVEYANCE
OR EASEMENT & CR DEFINITION

SCALE IN FEET
0 500 1000

John E. O'Donnell & Associates
632 Bald Hill Road
New Gloucester, Maine 04260
www.jeodonnell.com

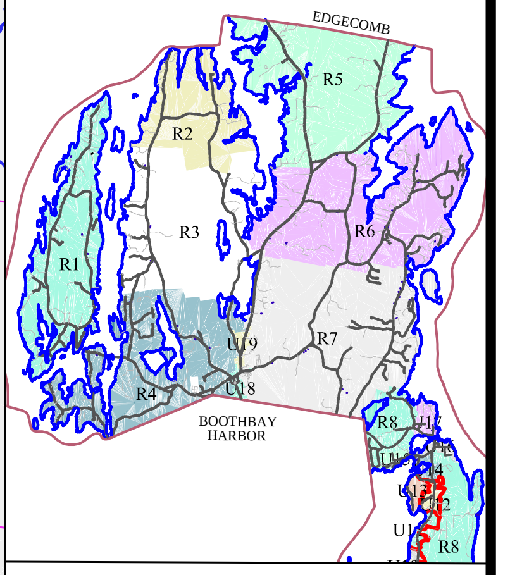

R-3