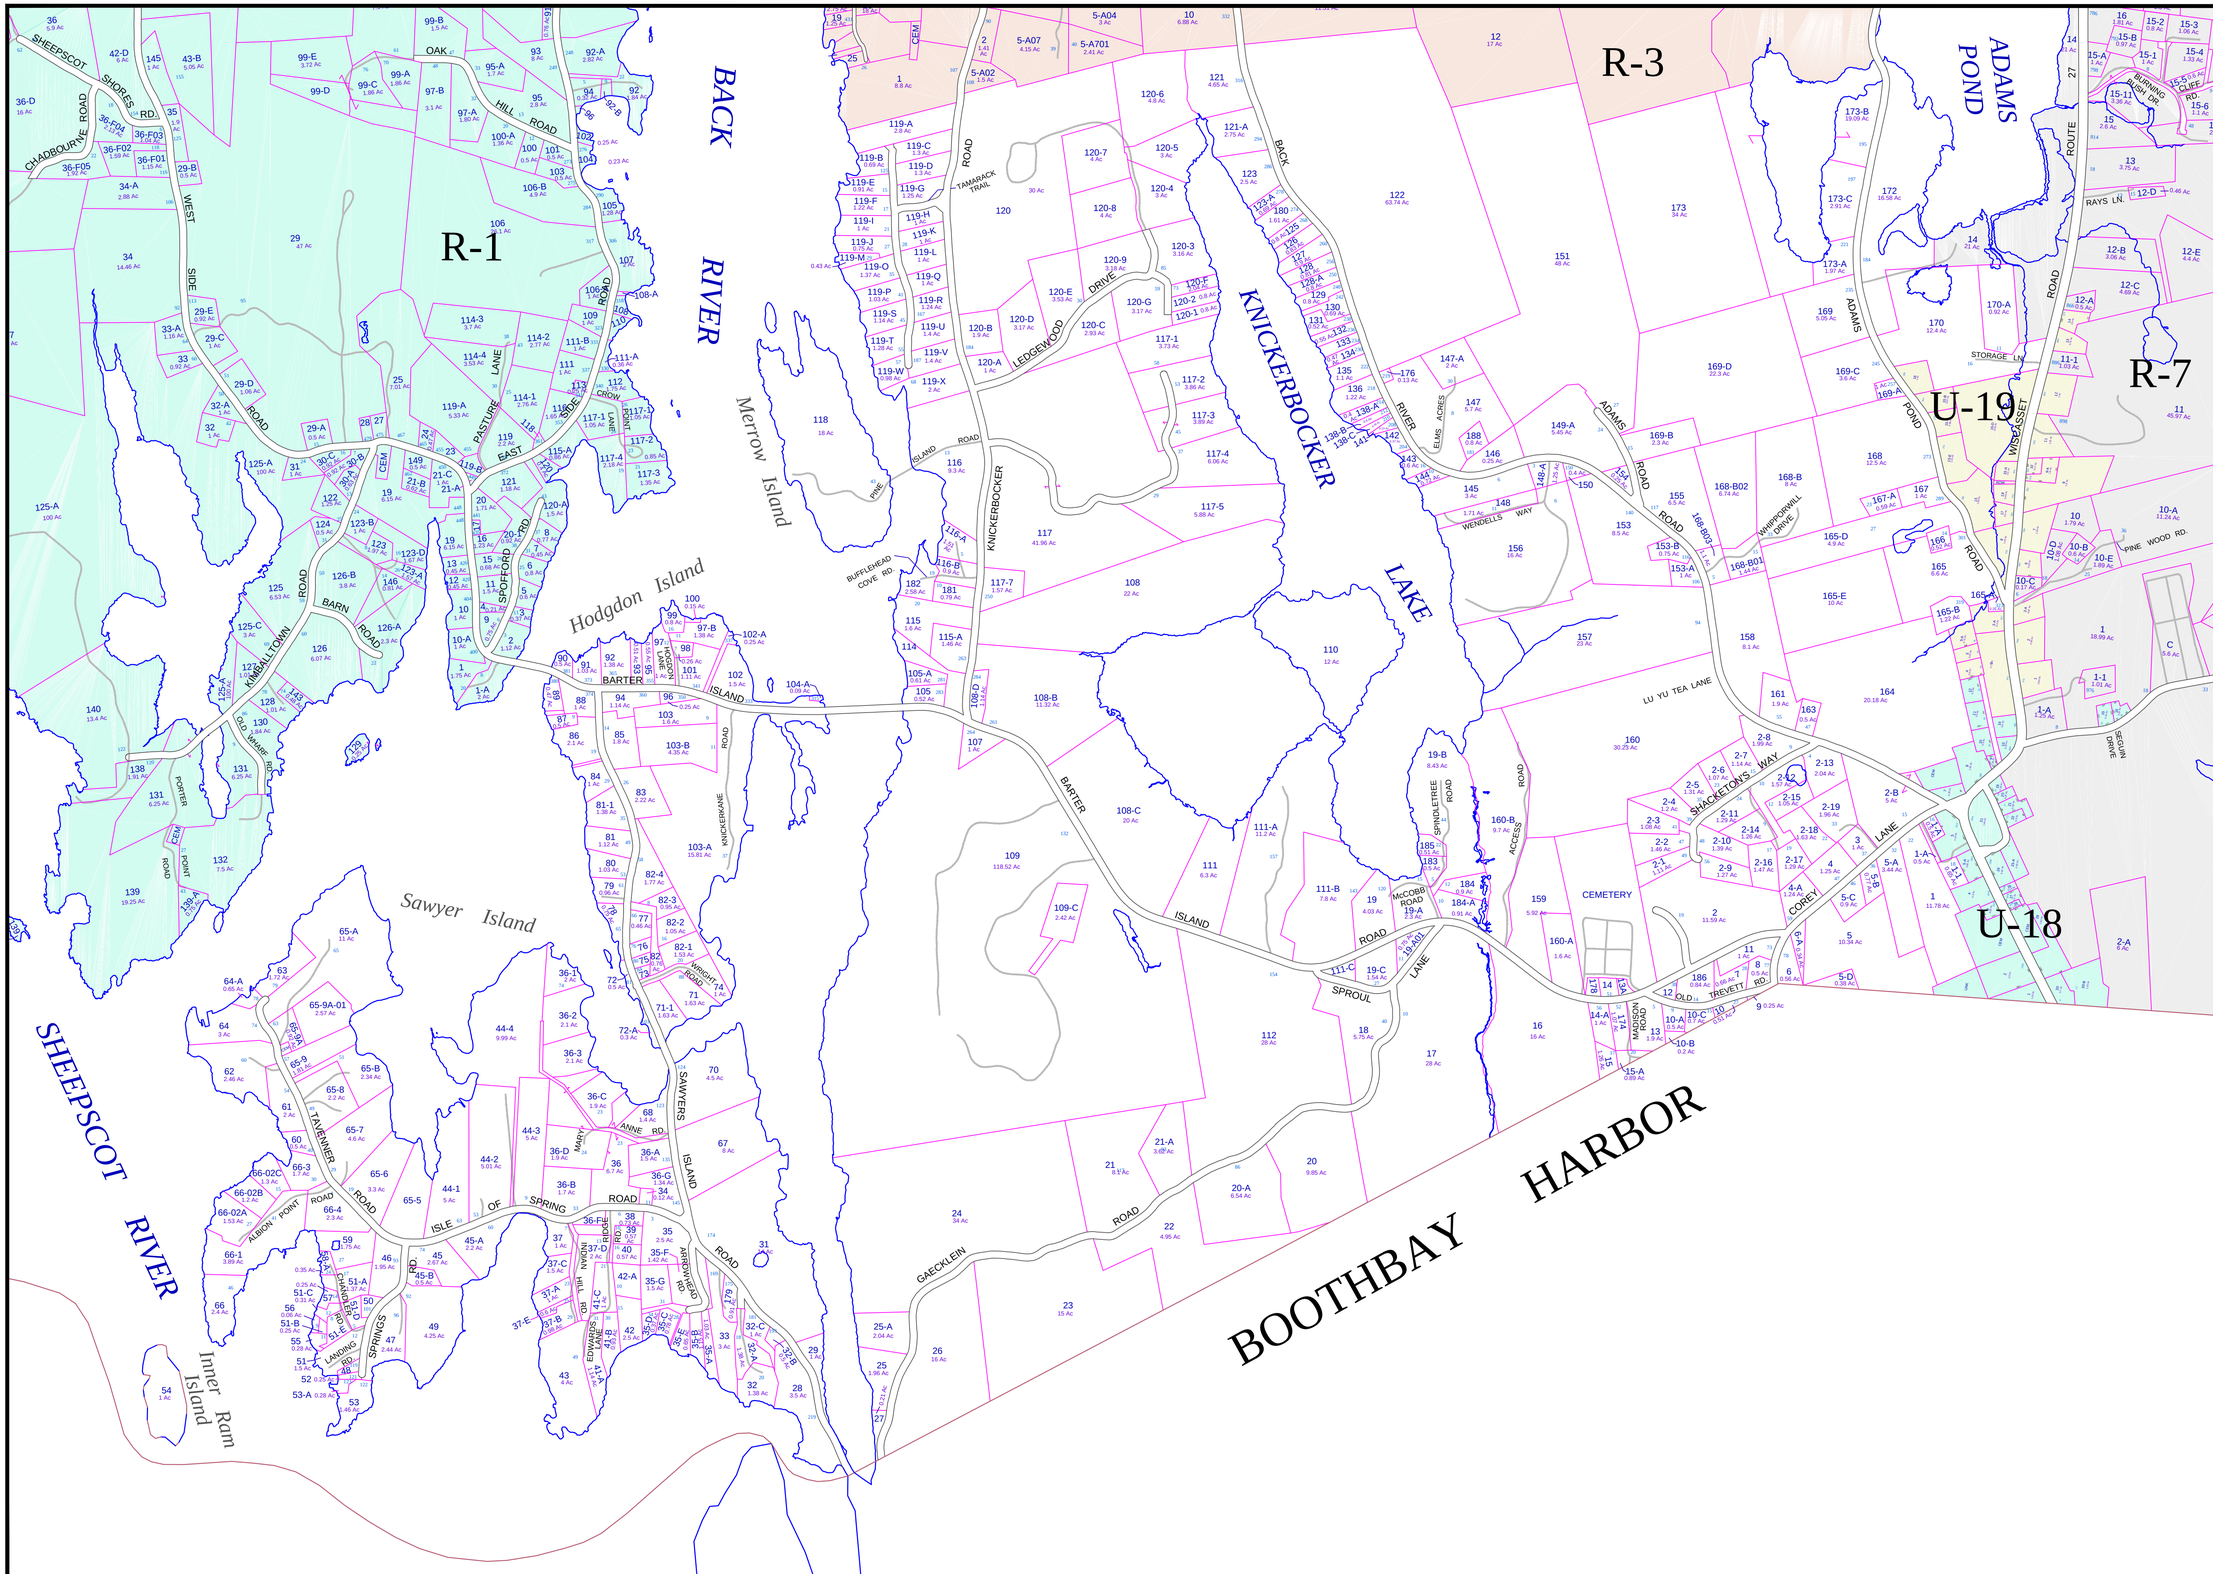

PROPERTY MAP

BOOTHBAY

MAINE

LEGEND

ABUTTING MAP NO.	17
PARCEL NUMBER	1-28
STREET ADDRESS NO.	233
LOT DIMENSION (FEET)	244./78
COMMON OWNERSHIP	← →
DEVELOPMENT NUMBER	(10)
EASEMENT/RIGHT OF WAY	
WETLAND DISTRICT	
WATER BODY	
STREAM	

SCALE IN FEET

0 500 1000

REVISED TO APRIL 1, 2015
FOR ASSESSMENT PURPOSES ONLY
NOT FOR PROPERTY CONVEYANCE
OR EASEMENT & CR DEFINITION

John E. O'Donnell & Associates
632 Bald Hill Road
New Gloucester, Maine 04260
www.jeodonnell.com

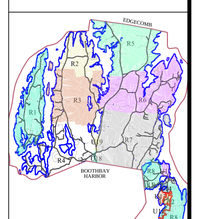

R-4